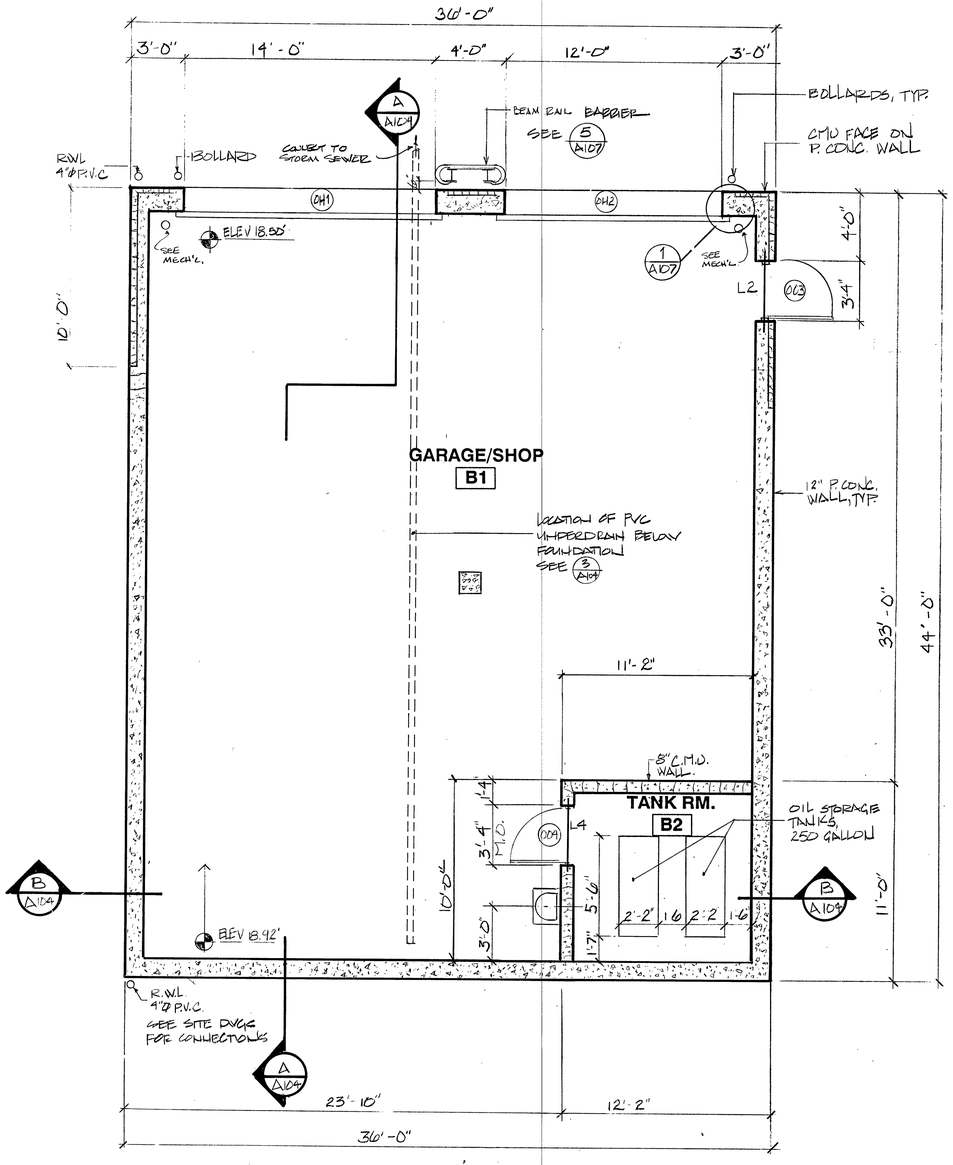

1 A101 LOWER LEVEL PLAN
SCALE 1/4" = 1'-0"

WORKING NORTH

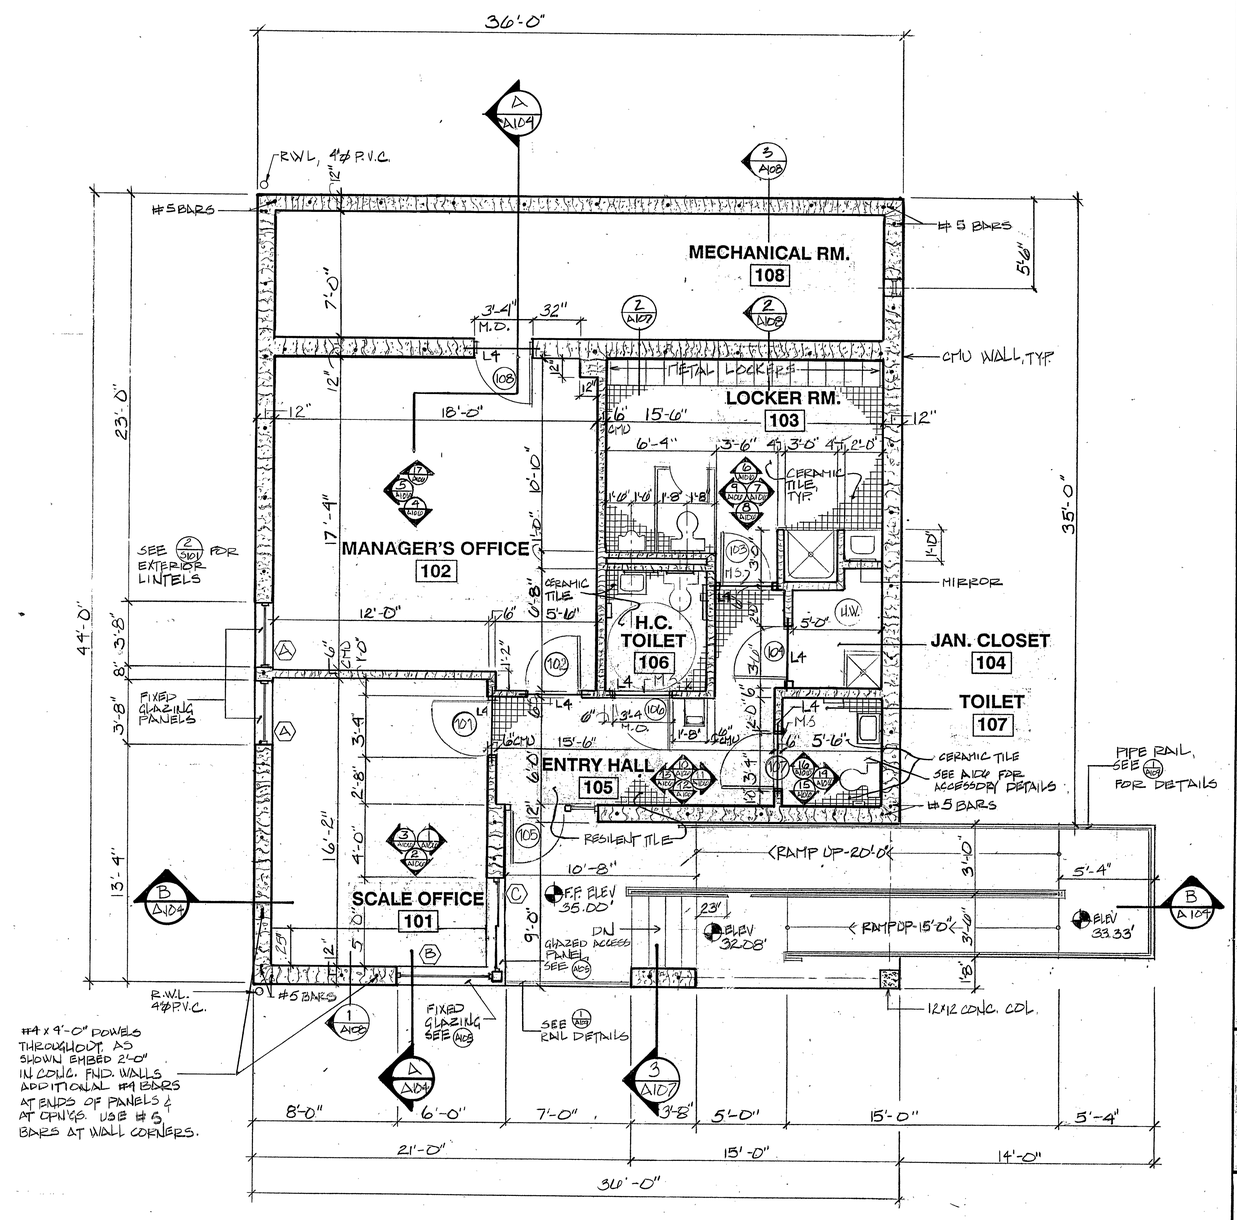

2 A101 UPPER LEVEL PLAN
SCALE 1/4" = 1'-0"

WORKING NORTH

CFA

THE CENTER FOR ARCHITECTURE, INC.
Architecture & Engineering
116-118 CENTER STREET, P.O. BOX 1618
WALLINGFORD, CONNECTICUT 06492
TELEPHONE (203) 269-0004
FAX (203) 269-0832

Transfer Station Offices

Middletown Avenue Landfill
New Haven, Connecticut

Floor Plans

Drawn by: SKB
Checked by: CKS
Date: JULY 2, 1990
Revisions:

A101

1115-09-B