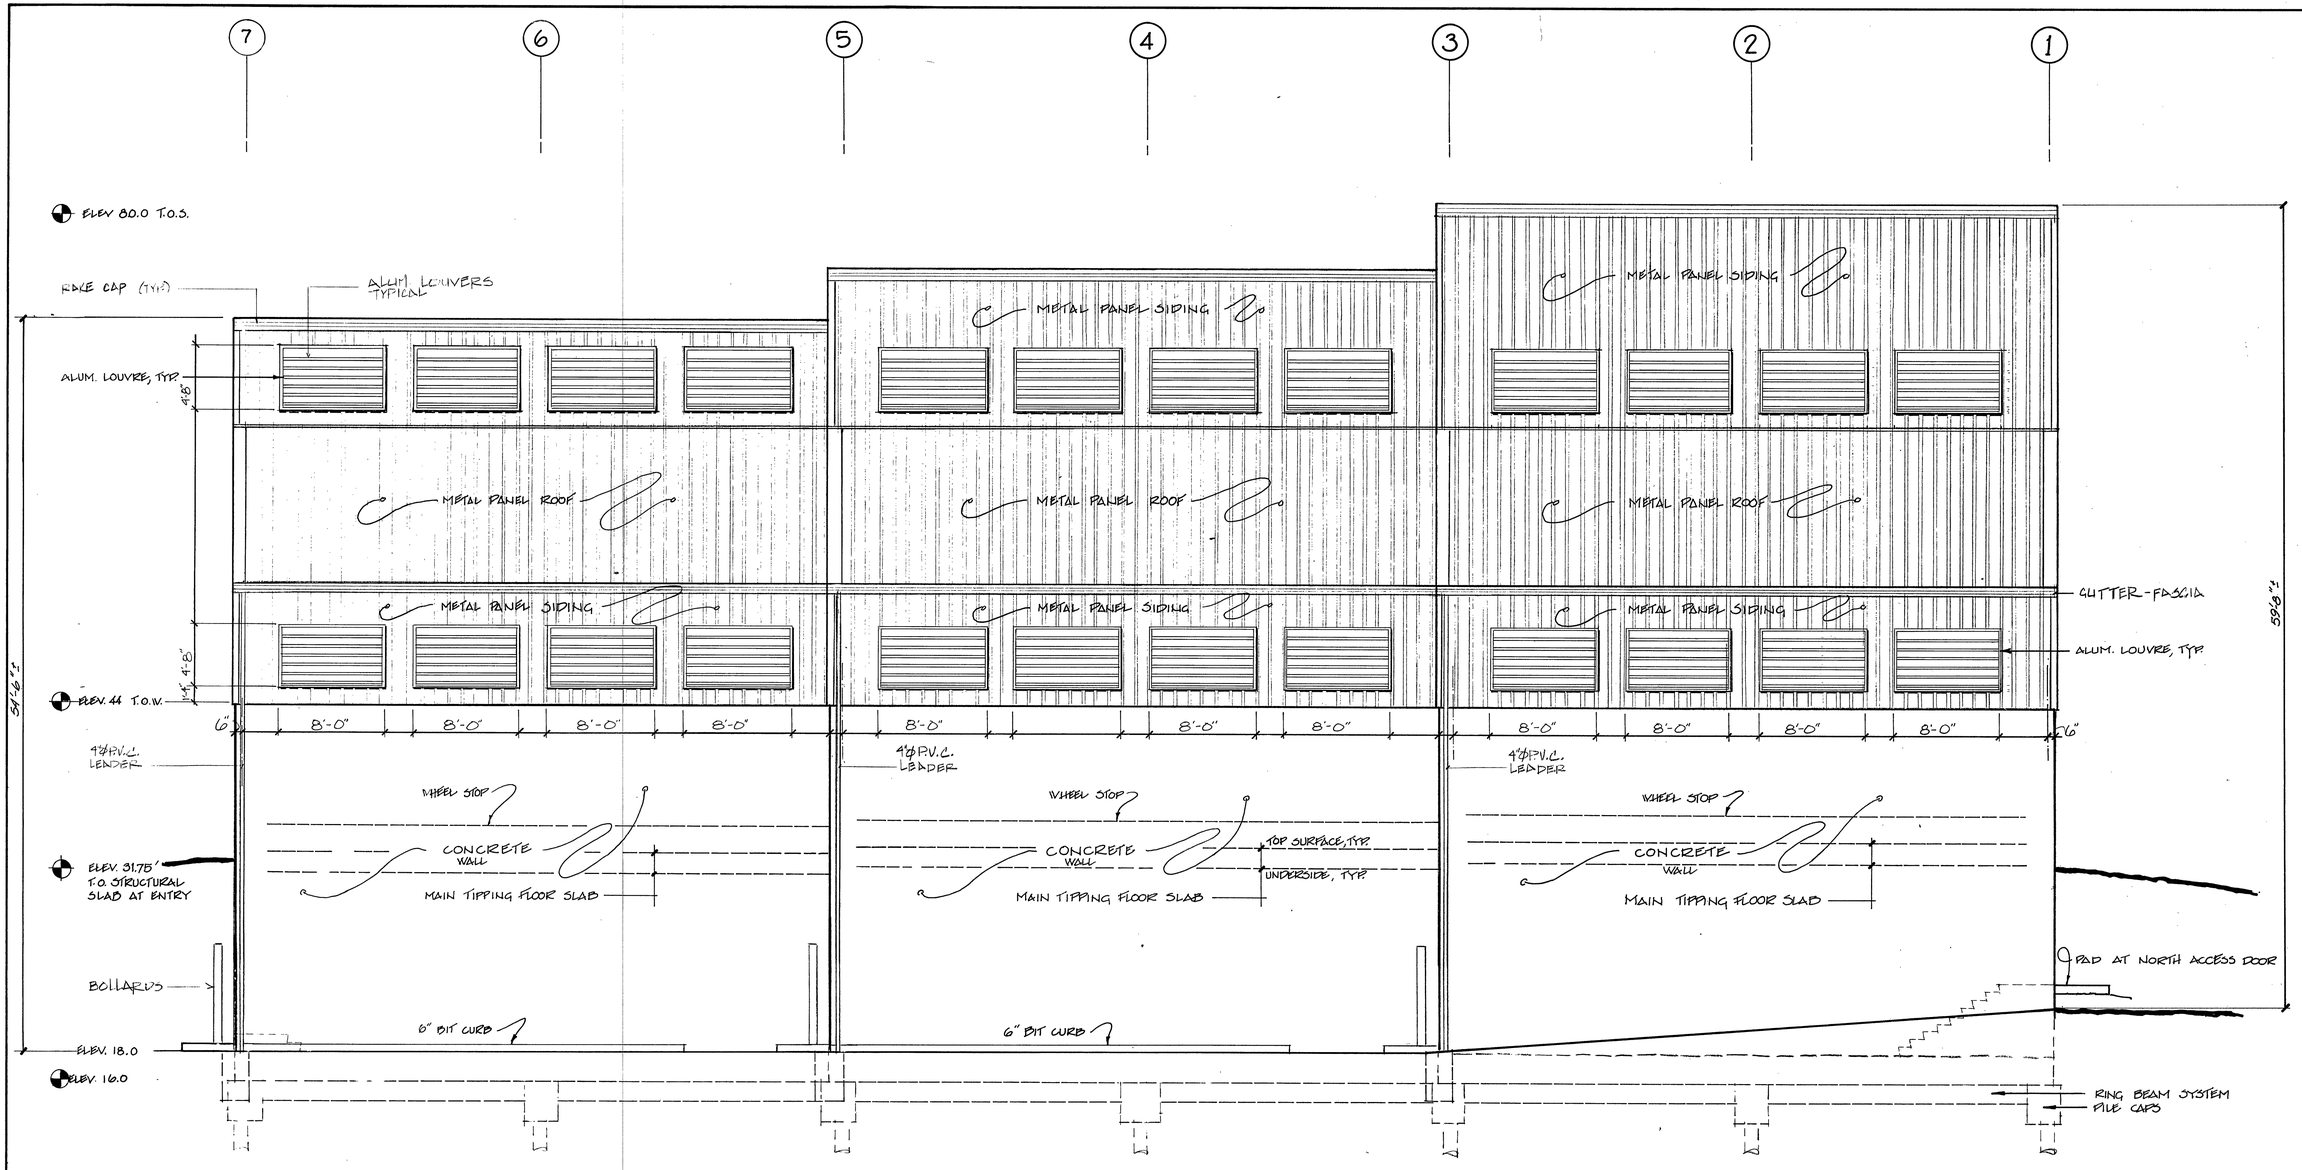

1/A5 EAST ELEVATION
SCALE 3/16" = 1'-0"

CFA
THE CENTER FOR ARCHITECTURE, INC.
Architecture & Engineering
TELEPHONE (203) 269-6004
FAX (203) 269-5832
116-118 CENTER STREET, P.O. BOX 1618
WALLINGFORD, CONNECTICUT 06492

Transfer Station
Middletown Avenue Landfill
New Haven, Connecticut
East Elevation

Drawn by: SKB
Checked by: CKS
Date: JULY 2, 1990
Revisions:

A5

1115-09-B