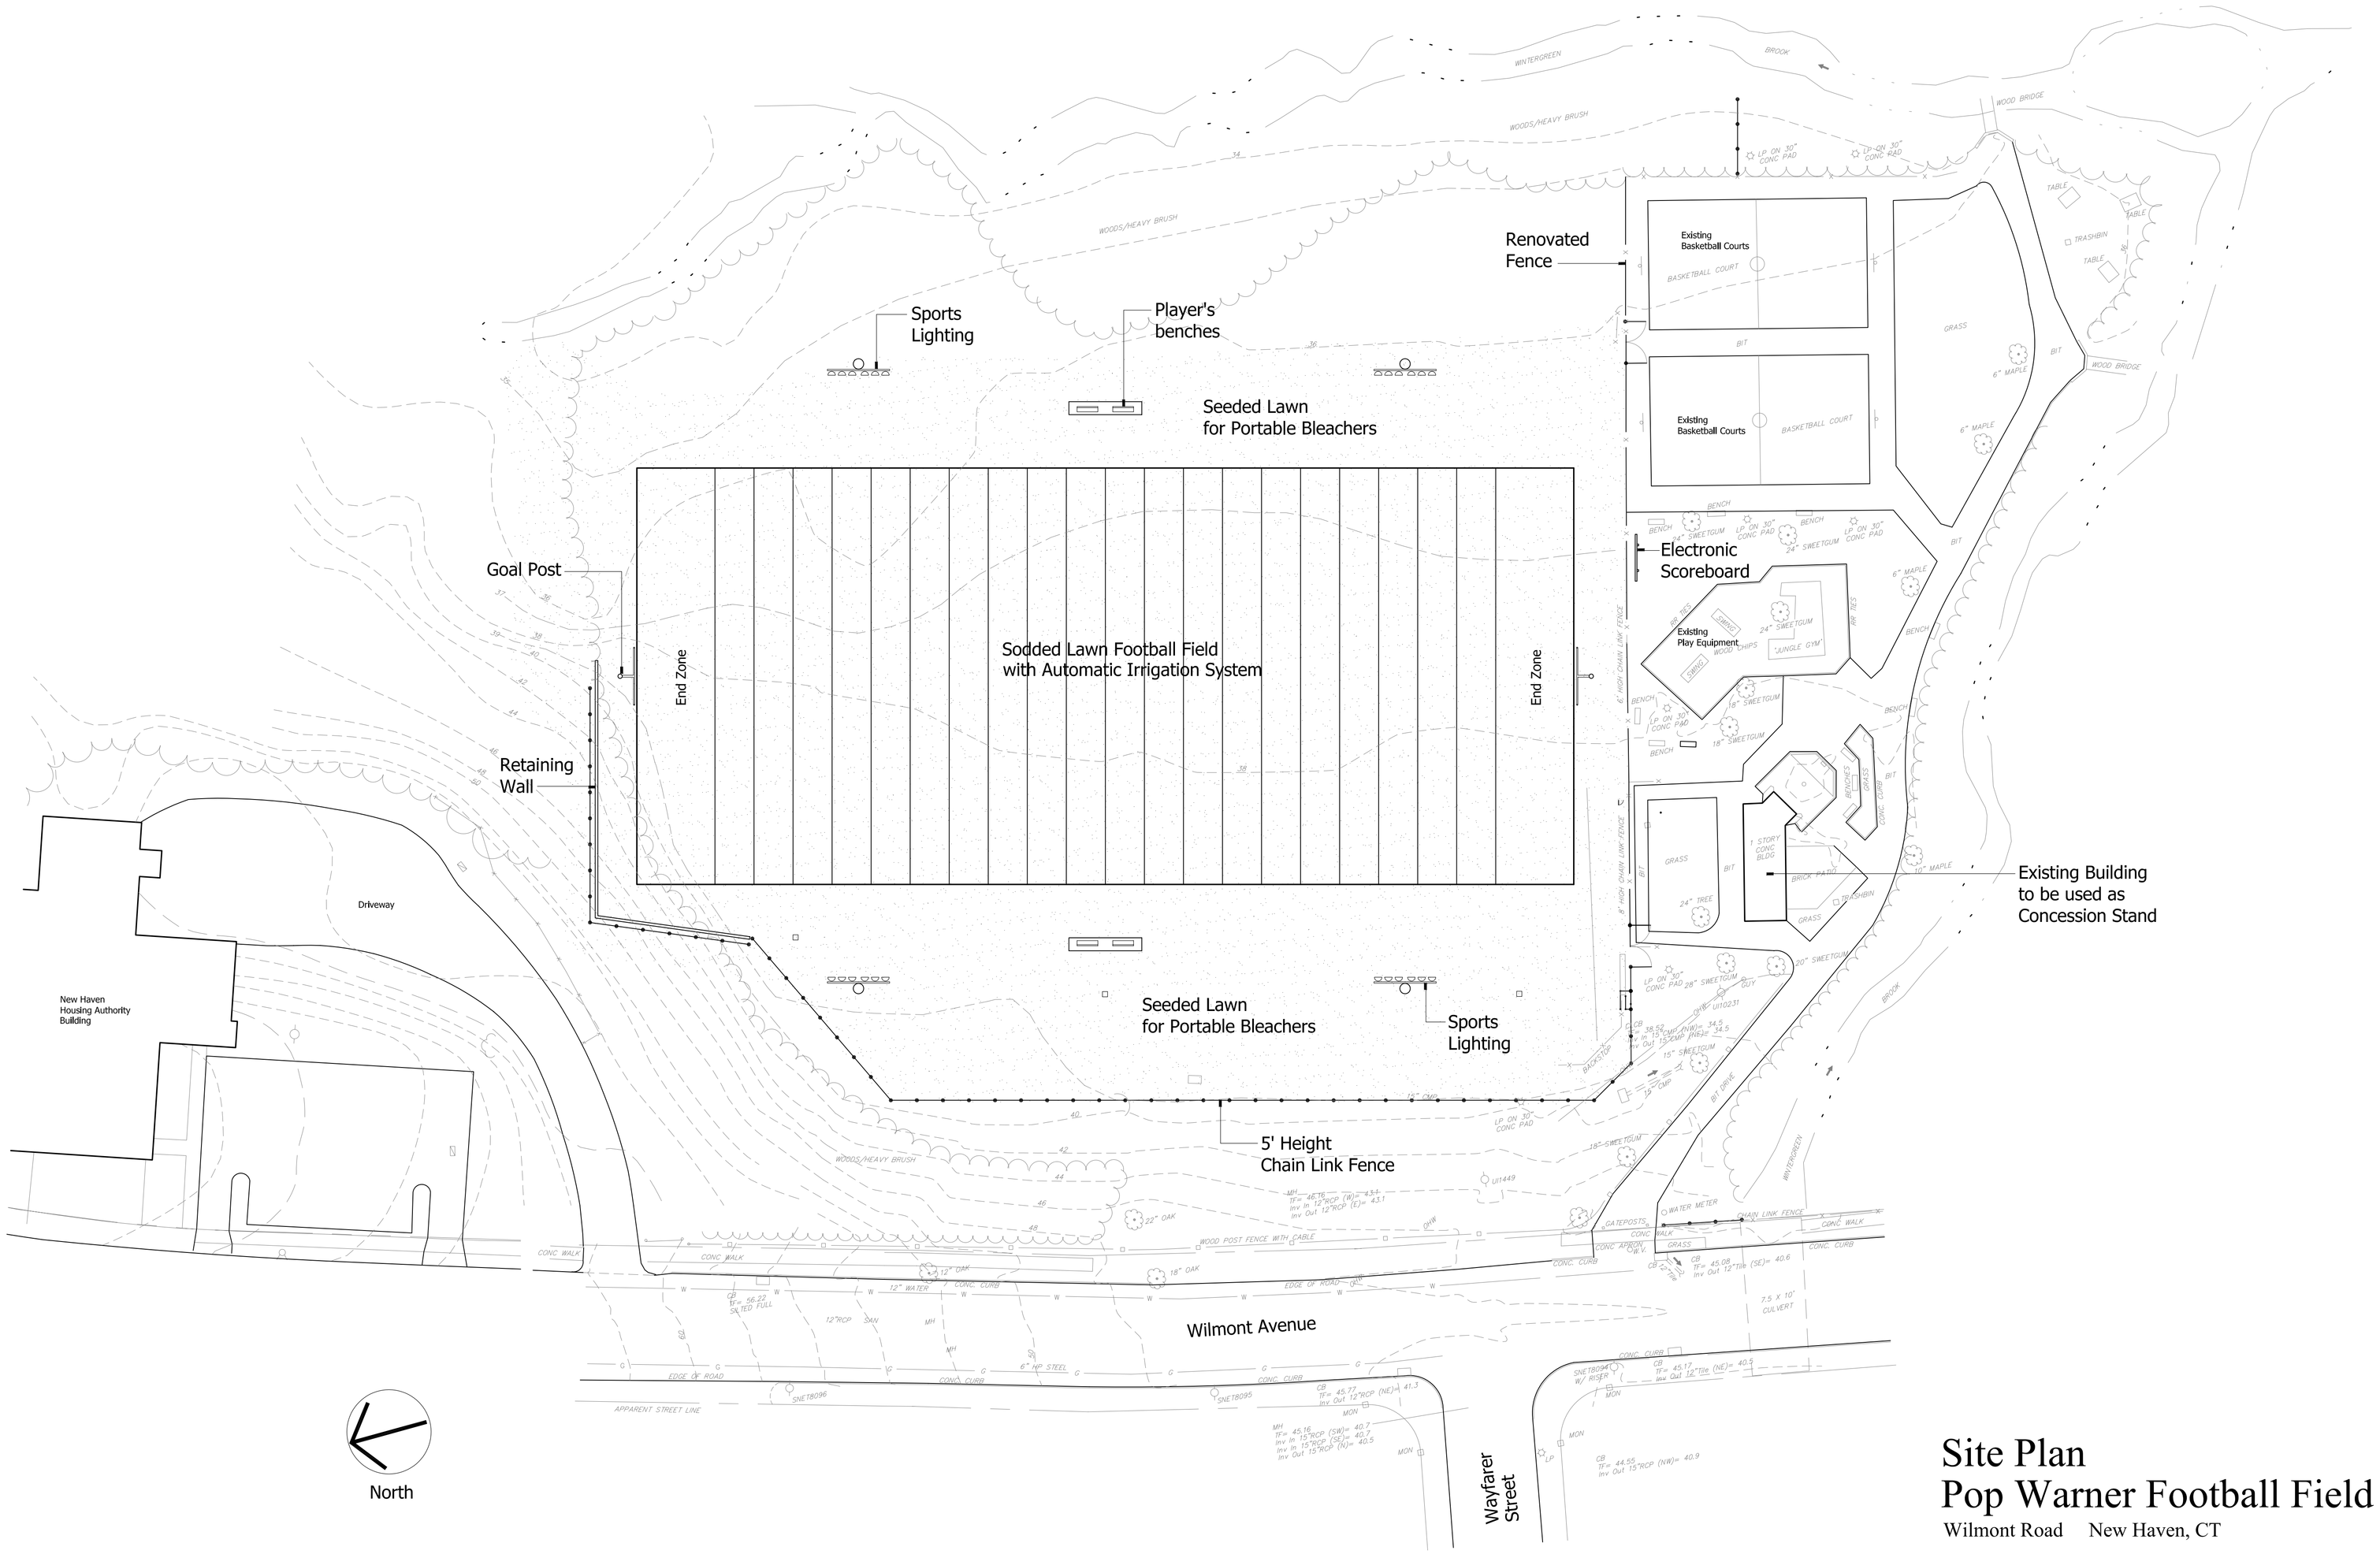

Site Plan
Pop Warner Football Field

Wilmont Road New Haven, CT

Prepared by:
City of New Haven Department of Parks, Recreation & Trees
720 Edgewood Avenue New Haven, CT 06515
(203) 946-8020

Scale: 1"=30'

Date: January 15, 2005

H:/4013/MAIN/Concept4013-0.DWG